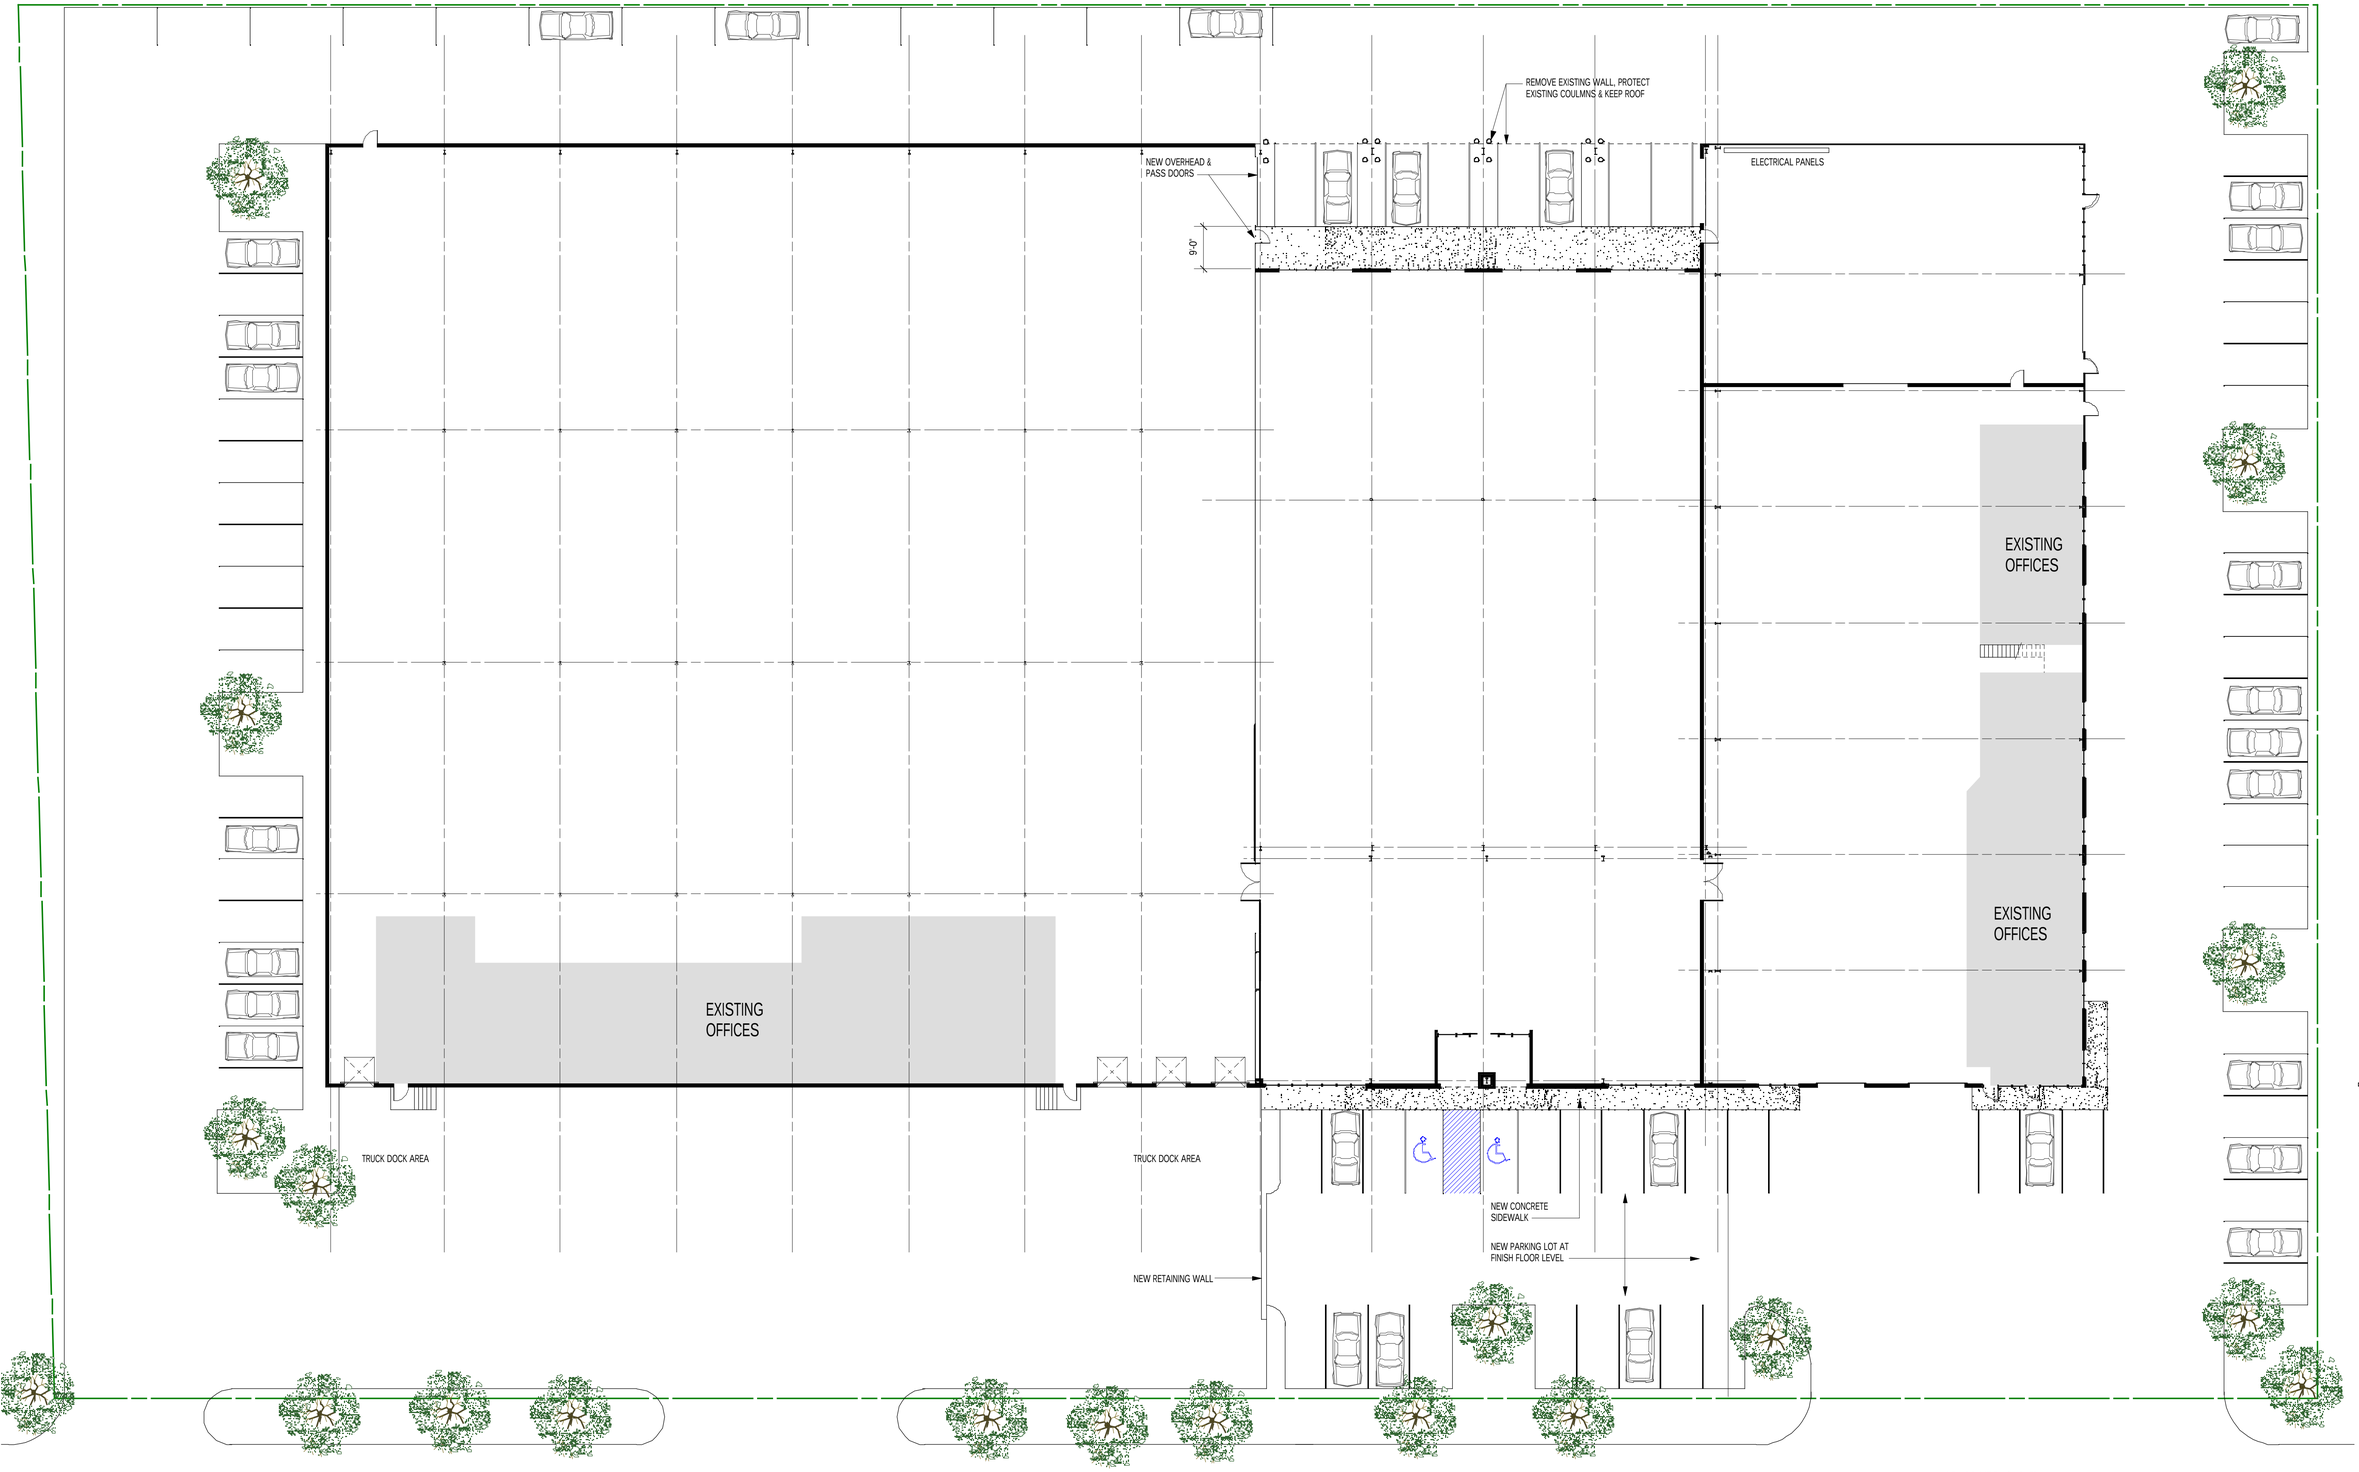

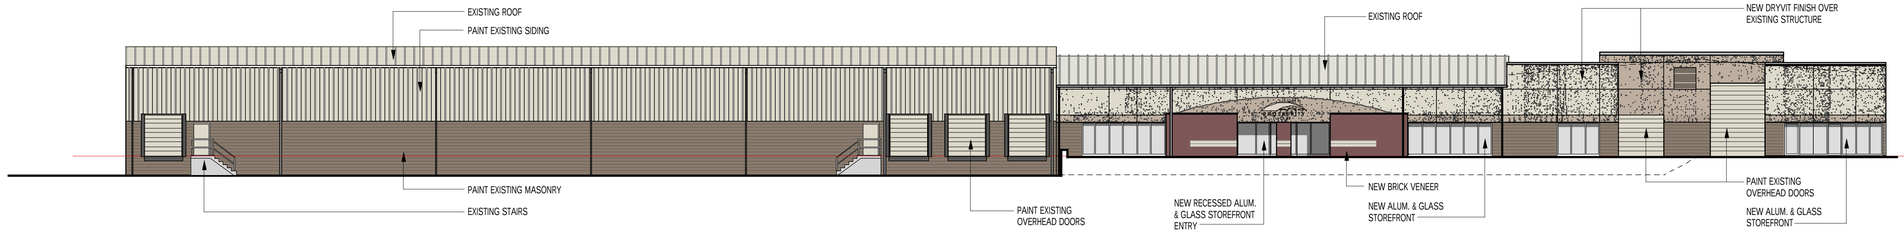

PROPOSED RENOVATIONS TO:

PROSPERITY PLACE

CONCEPT PLAN & ELEVATIONS

THOMAS KOONTZ • ARCHITECT, PC

SEPTEMBER 18, 2003